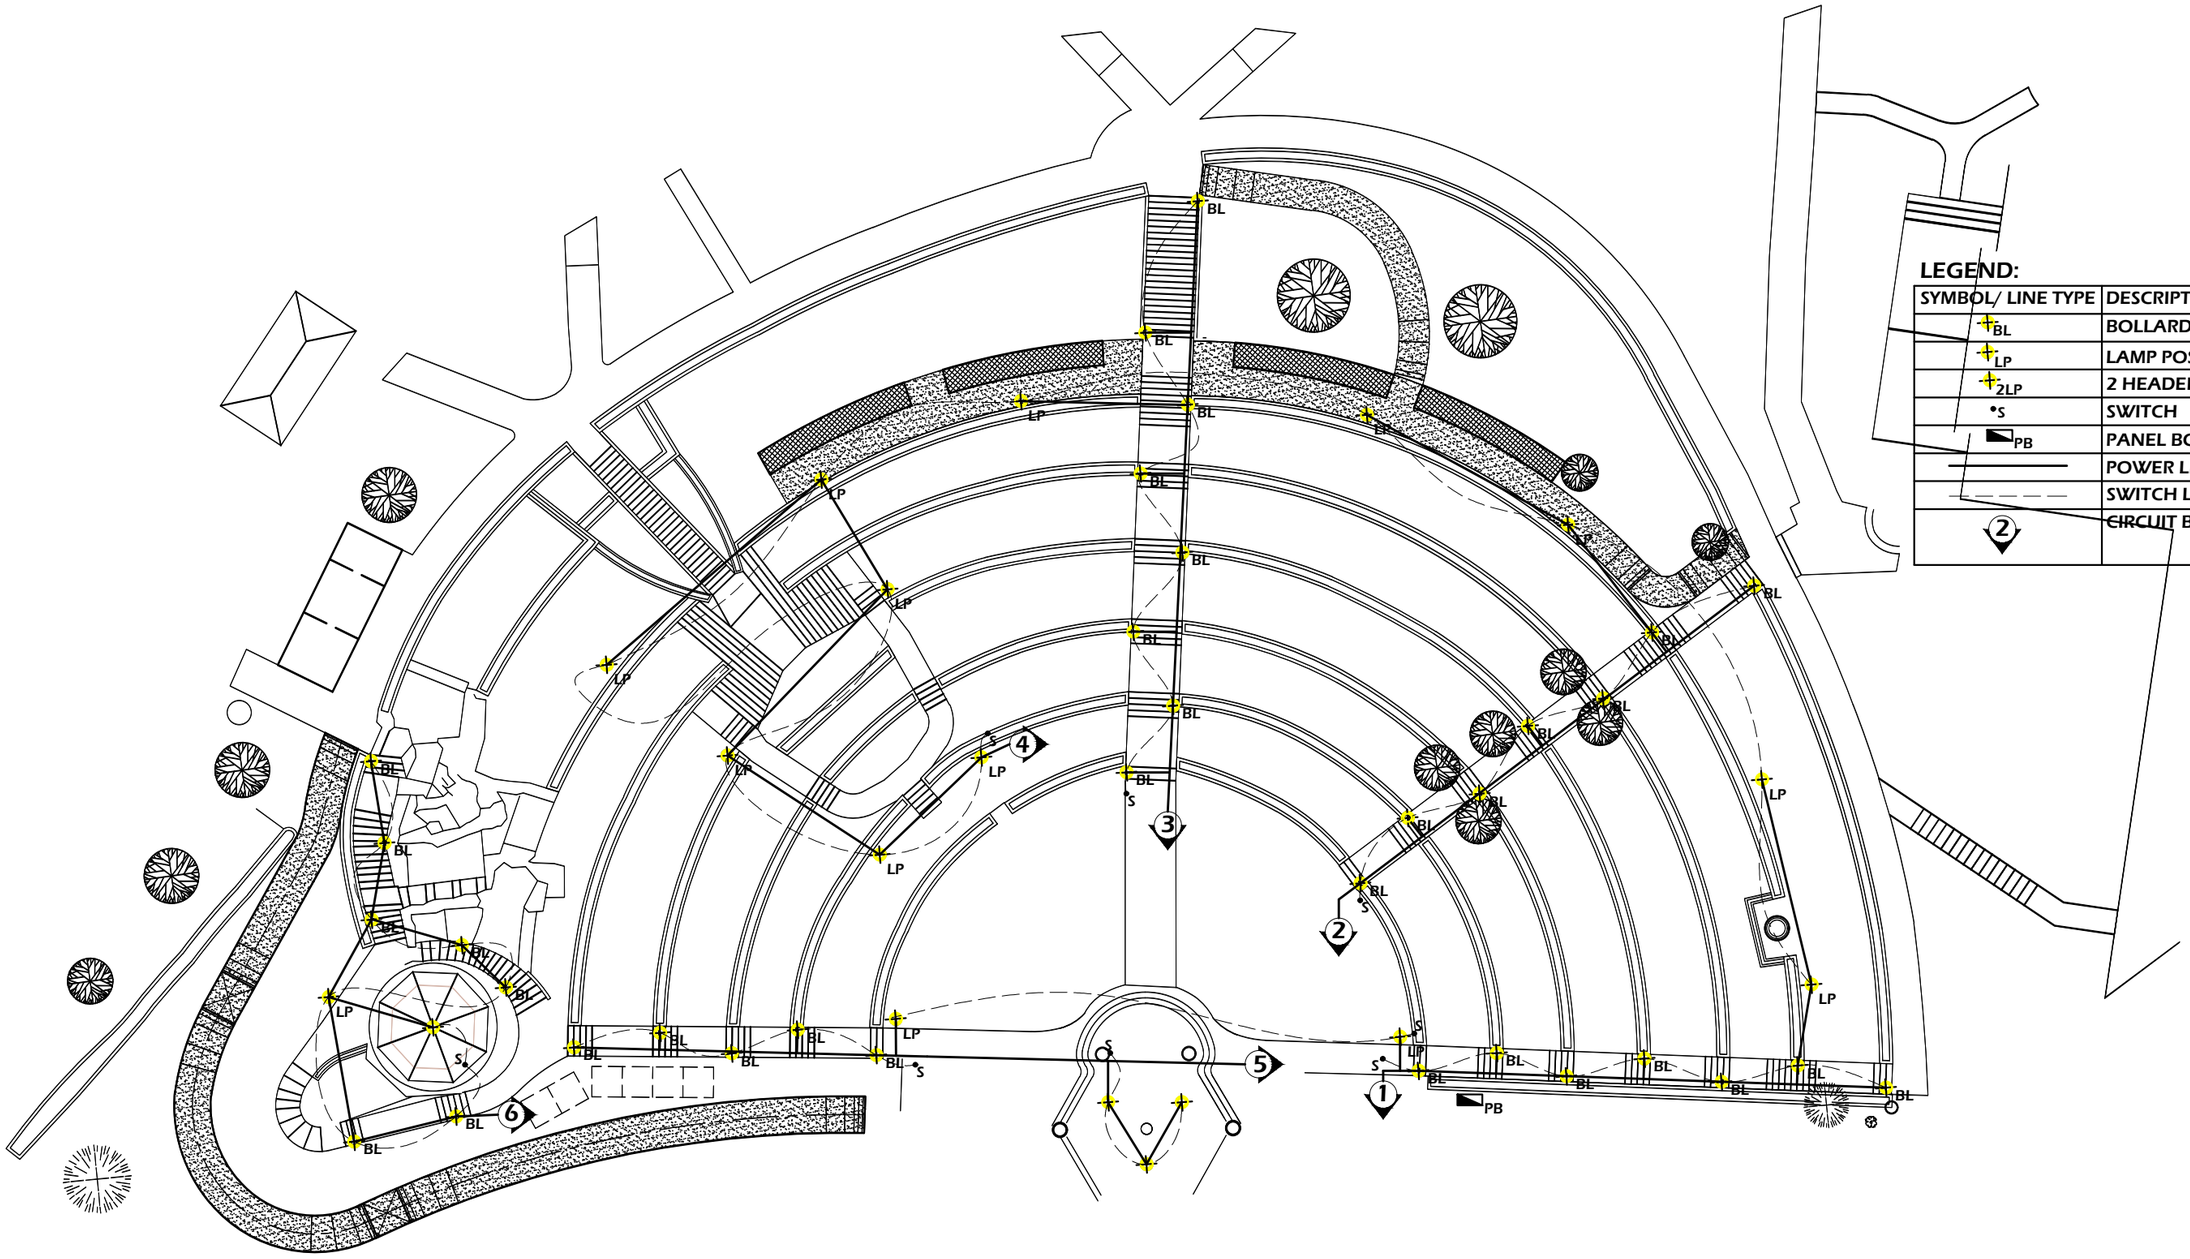

LEGEND:

SYMBOL/ LINE TYPE	DESCRIPTION
BL	BOLLARD LIGHT
LP	LAMP POST
2LP	2 HEADED LAMP POST
S	SWITCH
PB	PANEL BOX
	POWER LINE
	SWITCH LINE
2	CIRCUIT BREAKER AT PB

LIGHTING LAY-OUT PLAN

SCALE: 1:500 MTRS.

Republic of the Philippines Office of the President	PROJECT TITLE:	LOCATION:	PREPARED BY:	CHECKED BY:	APPROVED BY:	SHEET CONTENT:	DATE:	SHEET NO.
JHMC JOHN HAY MANAGEMENT CORPORATION a member of The BCDA Group	BELL AMPHITHEATER LIGHTING	HISTORICAL CORE, CAMP JOHN HAY, BAGUIO CITY PHILIPPINES	AR. ROWELL B. RAMOS ARCHITECT 1	AR. LUZVIMINDA M. NIGOS-PANGANIBAN PMD MANAGER	ENGR. BOBBY V. AKIA EAMD MANAGER	LIGHTING LAY-OUT	22/08/2024 REVISION NO.	